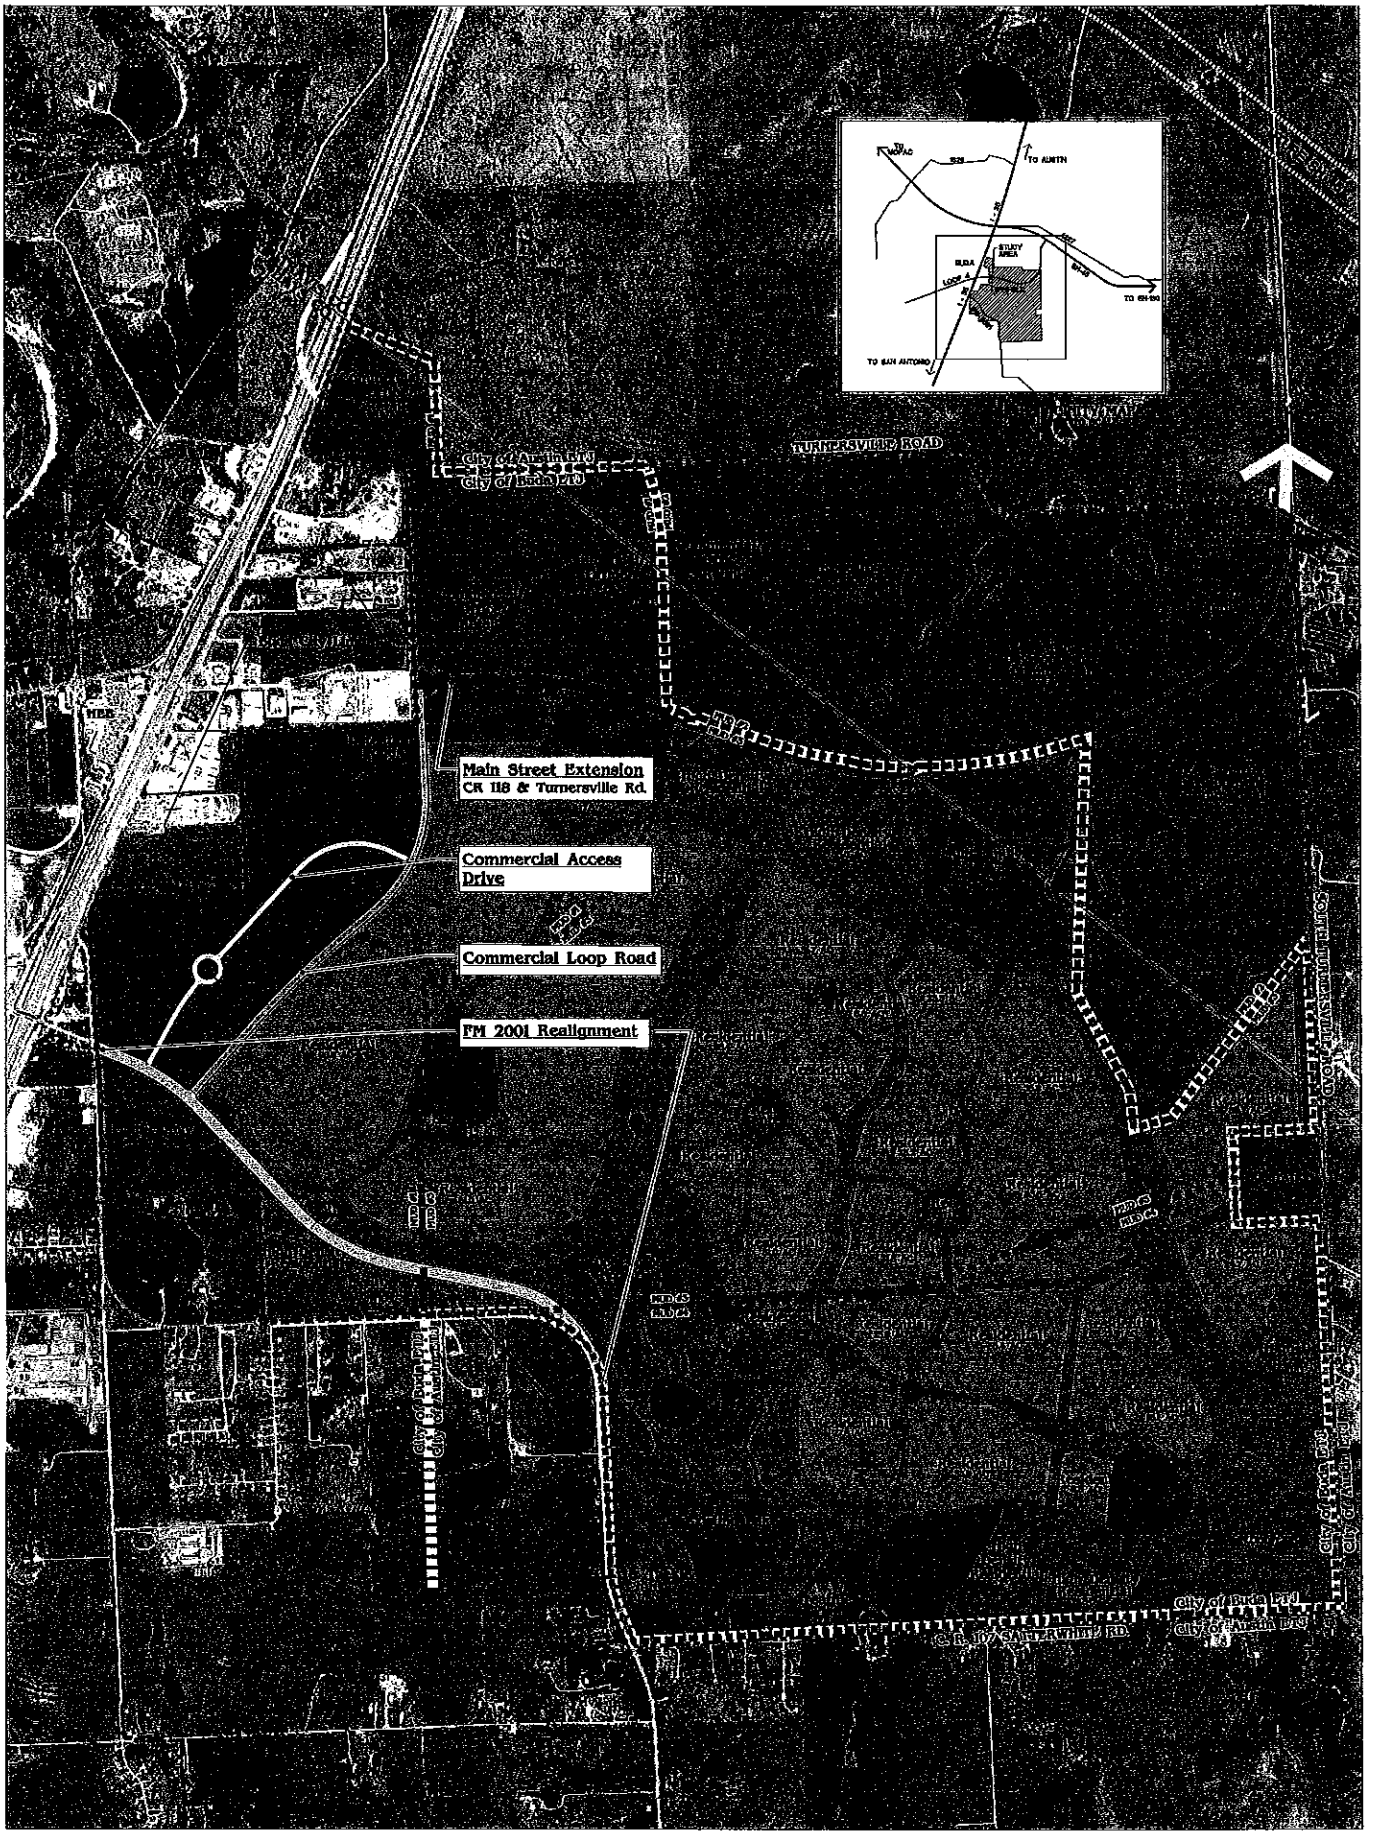

sun field

EXHIBIT "D-1"

Sunfield - Roadway Projects

SCALE : 1" = 400'
0 200 400 800

NORTH

09/15/05